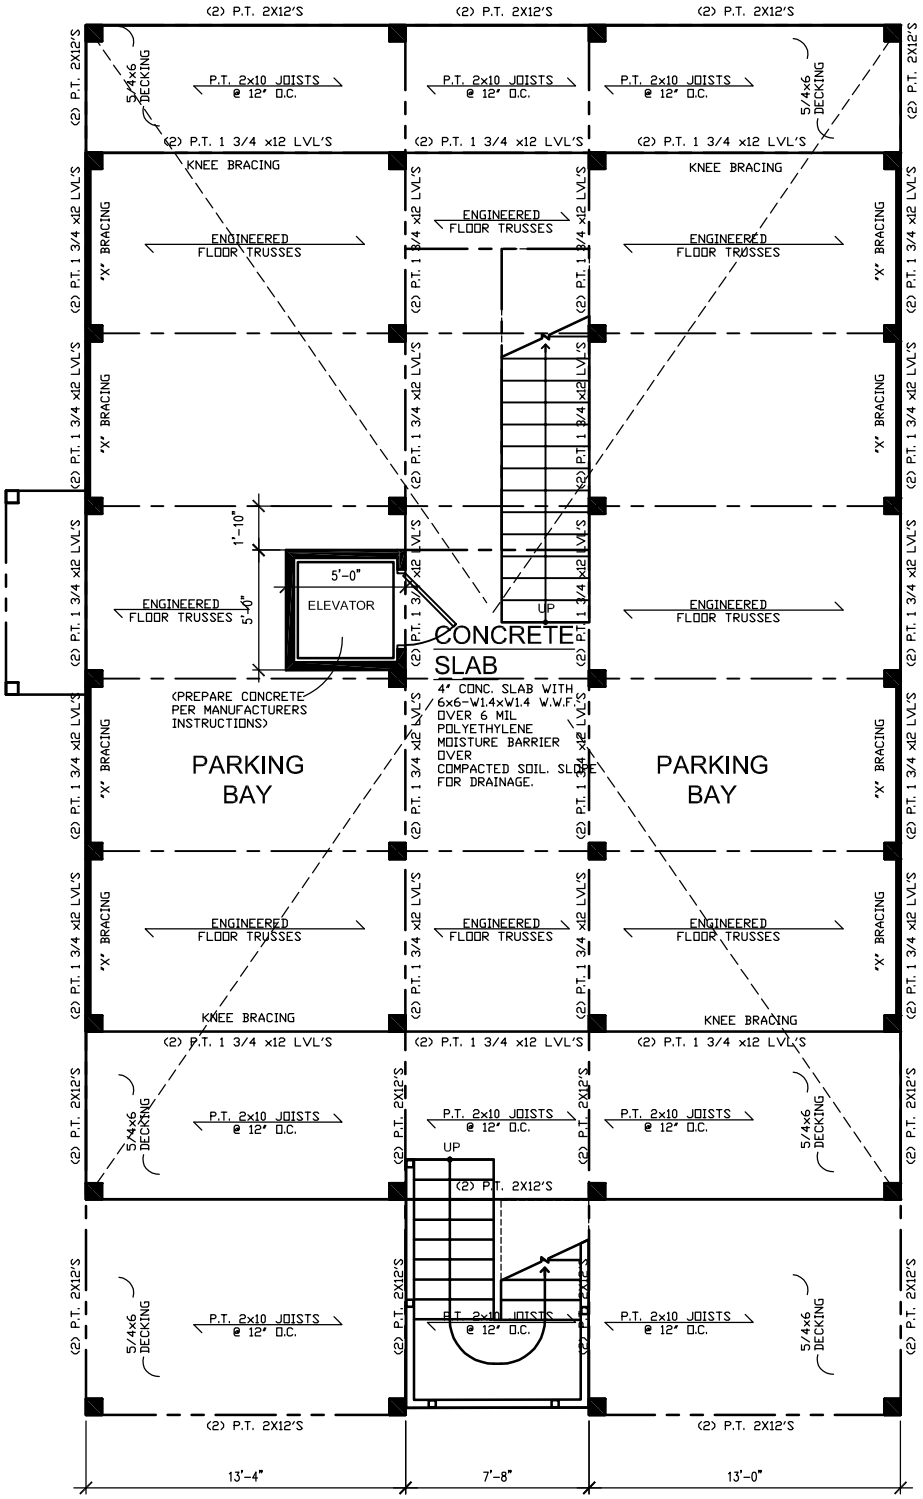
(2) P.T. 2X12'S
5/4x6 DECKING
P.T. 2x10 JOISTS @ 12" O.C.
(2) P.T. 1 3/4 x12 LVL'S
KNEE BRACING
ENGINEERED FLOOR TRUSSES
"X" BRACING
1'-10"
5'-0"
ELEVATOR
UP
CONCRETE SLAB
4" CONC. SLAB WITH 6x6-W1.4xW1.4 W.W.F. OVER 6 MIL POLYETHYLENE MOISTURE BARRIER OVER COMPACTED SOIL. SLOPE FOR DRAINAGE.
(PREPARE CONCRETE PER MANUFACTURERS INSTRUCTIONS)
PARKING BAY
13'-4"
7'-8"
13'-0"